SOUTHERN BELTWAY
US-22 TO I-79 (S.R. 576)
PROJECT OVERVIEW MAP

PA TURNPIKE 576

Michael Baker INTERNATIONAL

REVISED: JUNE, 2016

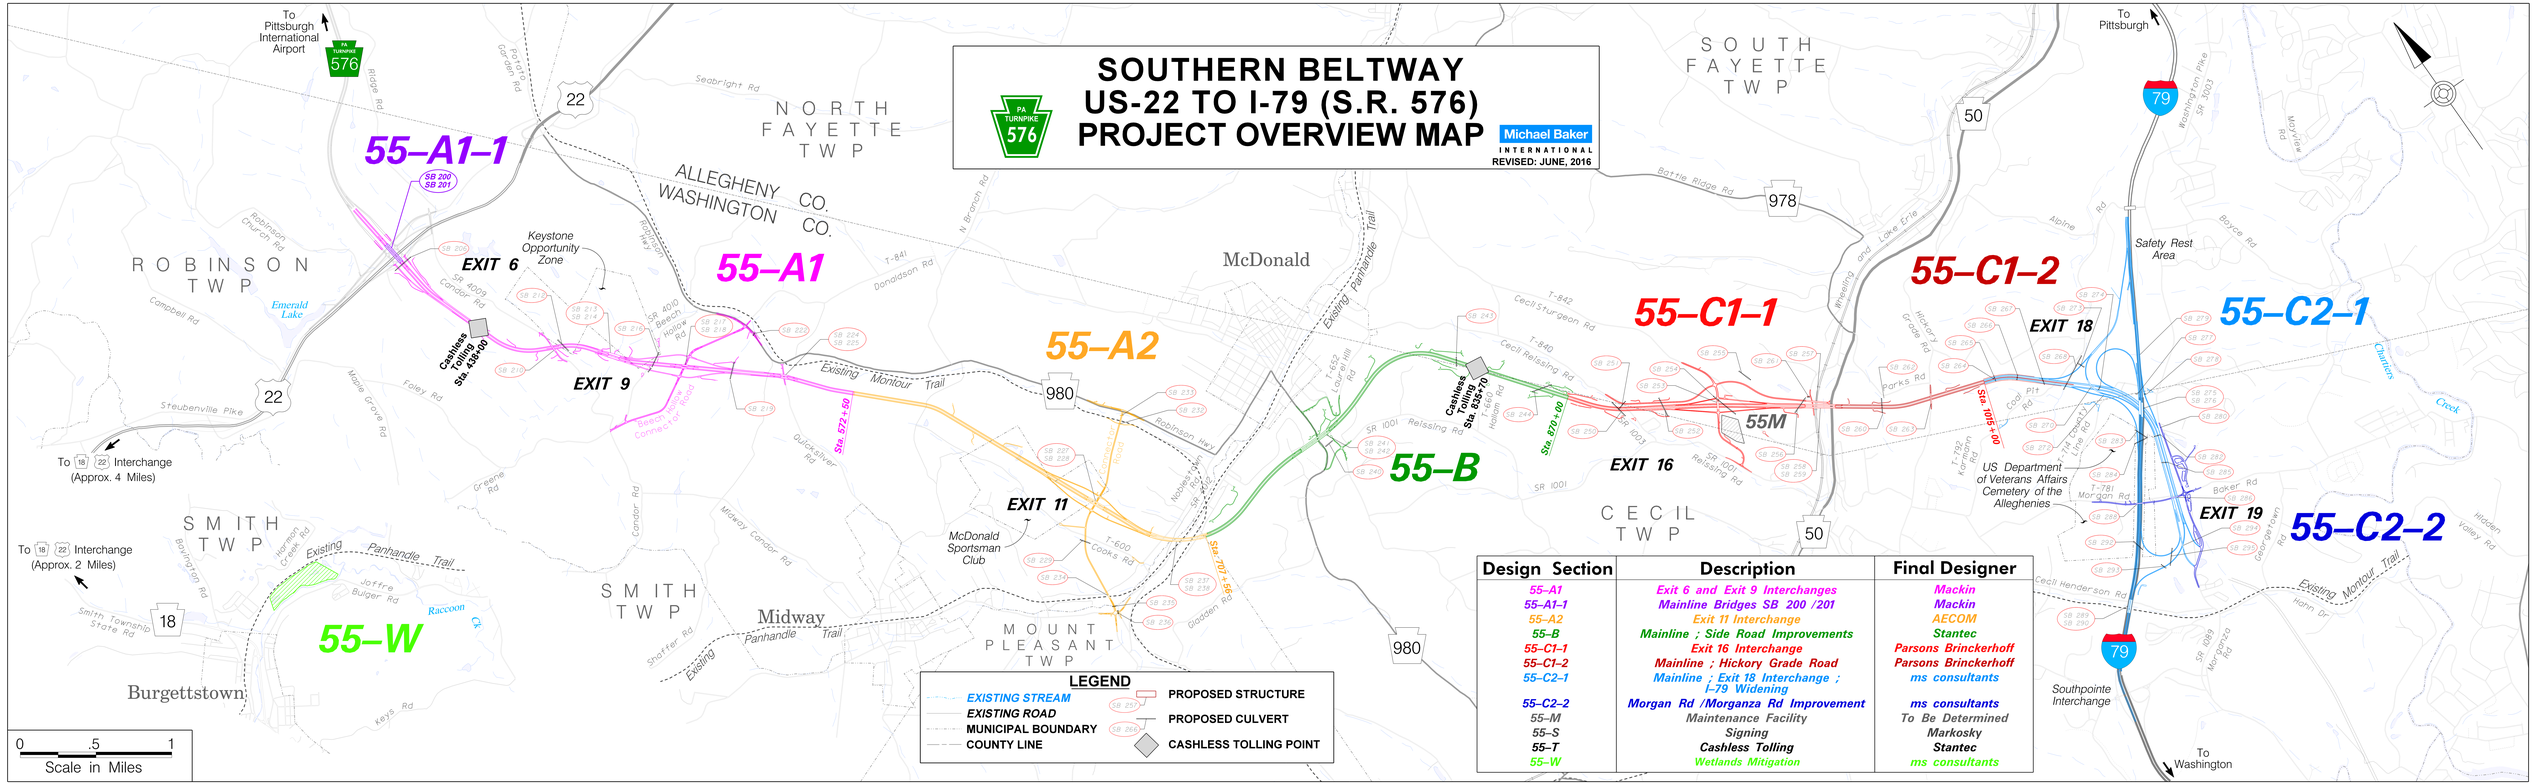

Design Section	Description	Final Designer
55–A1	Exit 6 and Exit 9 Interchanges	Mackin
55–A1–1	Mainline Bridges SB 200 /201	Mackin
55–A2	Exit 11 Interchange	AECOM
55–B	Mainline ; Side Road Improvements	Stantec
55–C1–1	Exit 16 Interchange	Parsons Brinckerhoff
55–C1–2	Mainline ; Hickory Grade Road	Parsons Brinckerhoff
55–C2–1	Mainline ; Exit 18 Interchange ; I–79 Widening	ms consultants
55–C2–2	Morgan Rd /Morganza Rd Improvement	ms consultants
55–M	Maintenance Facility	To Be Determined
55–S	Signing	Markosky
55–T	Cashless Tolling	Stantec
55–W	Wetlands Mitigation	ms consultants

LEGEND

- EXISTING STREAM
- EXISTING ROAD
- MUNICIPAL BOUNDARY
- COUNTY LINE
- PROPOSED STRUCTURE
- PROPOSED CULVERT
- CASHLESS TOLLING POINT